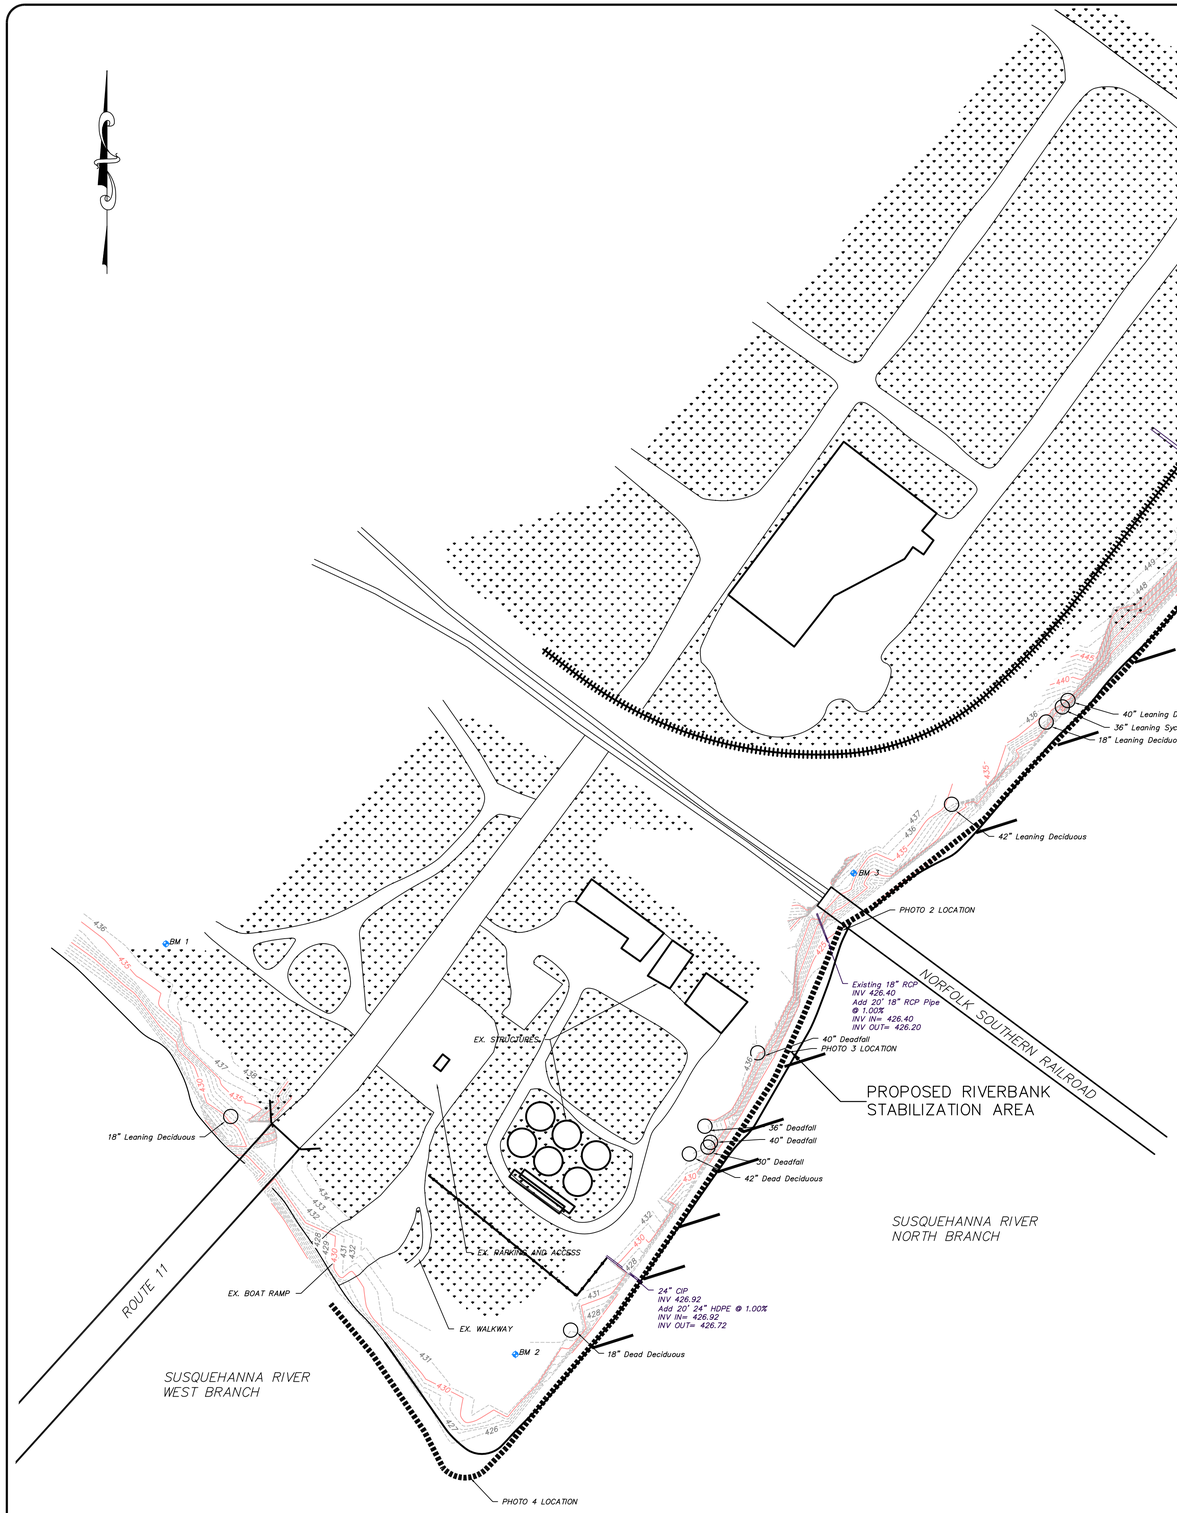

60' 0 60'
100' 20' 20' 100'
SCALE: 1" = 100'

SITE BENCHMARKS:

BM	DESCRIPTION	ELEVATION
1	TRV NAIL SPIKE	437.19
2	TRV NAIL SPIKE	431.84
3	TRV NAIL SPIKE	436.52
4	TRV NAIL SPIKE	435.63

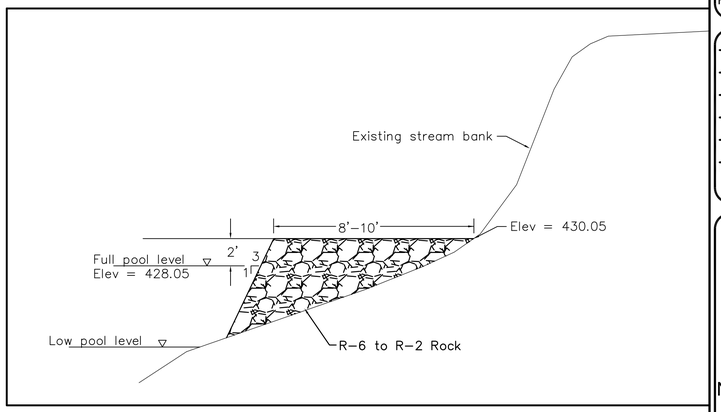

PROPOSED STREAMBANK RESTORATION SECTION (TYP.)
NTS

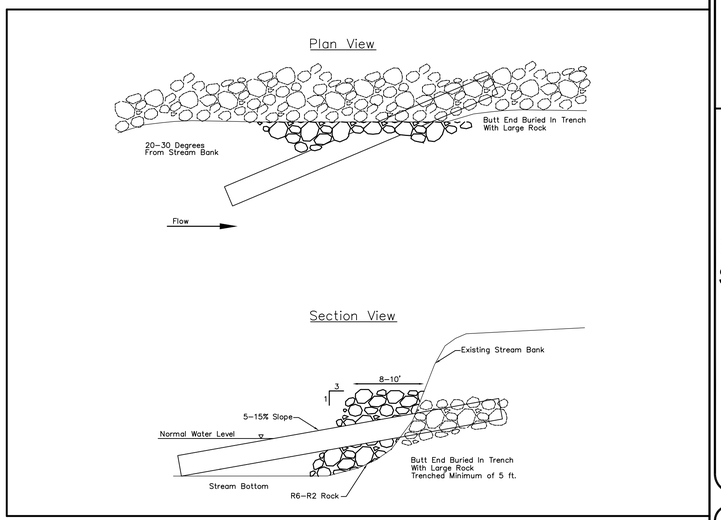

STREAM BANK STABILIZATION WITH LOG VANE DEFLECTOR
NTS

STAHL SHEAFFER ENGINEERING, LLC
301 SCIENCE PARK ROAD, SUITE 333
STATE COLLEGE, PA 16803
PH: 814-689-1562
FAX: 814-689-1885
WWW.SSE-LLC.COM

COMMONWEALTH OF PENNSYLVANIA
REGISTERED PROFESSIONAL
CHAD E. SHAFFER
LAND SURVEYOR
SU056672

SEAL:

SURVEYOR	RGN
CADD	ACC
DESIGNER	CES
PROJ. MANAGER	CES
FILE	11-137

DATE	DESCRIPTION

REVISIONS

PROJECT NAME

NORTHUMBERLAND STREAM BANK REHABILITATION

SHEET NAME

STREAM BANK STABILIZATION PLAN/ DETAILS

PROJECT NO.
SSE 11-137

DATE
APRIL 27, 2012

SCALE	SHEET NO.
1" = 100'	C1