PROPOSED SITE PLAN

SHIKELLAMY SCHOOL DISTRICT

NORTHUMBERLAND COUNTY

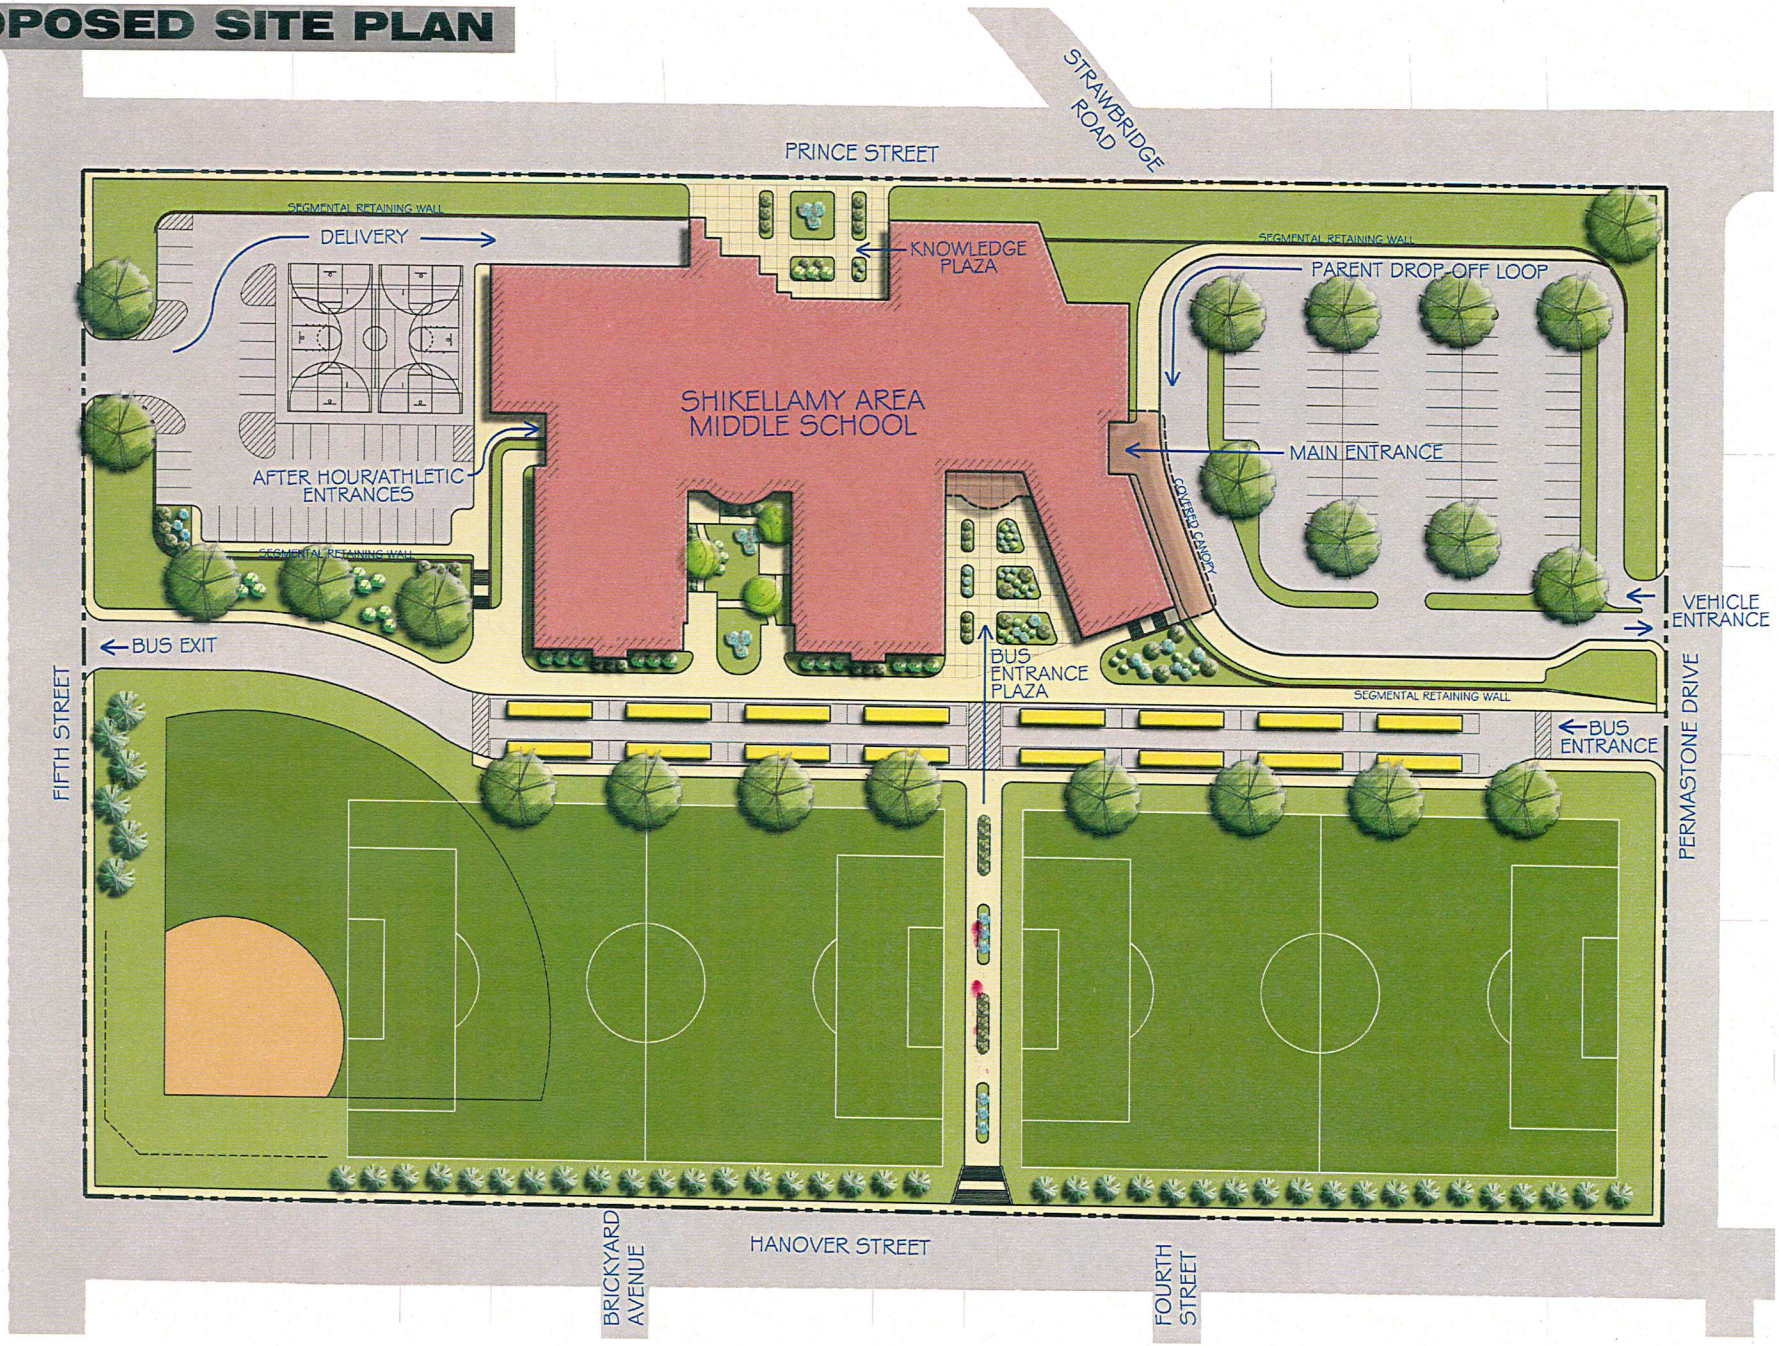

30 0 30 60 FEET
SCALE

McKISSICK ASSOCIATES
ARCHITECTS & EDUCATIONAL PLANNERS

LDG
Larson Design Group