Larson Design Group

pennsylvania
DEPARTMENT OF TRANSPORTATION

LEGEND

- REQUIRED RIGHT-OF-WAY LINE
- LEGAL RIGHT-OF-WAY LINE
- MUNICIPAL BOUNDARY
- PROPOSED DRAINAGE
- CUT LINE
- FILL LINE

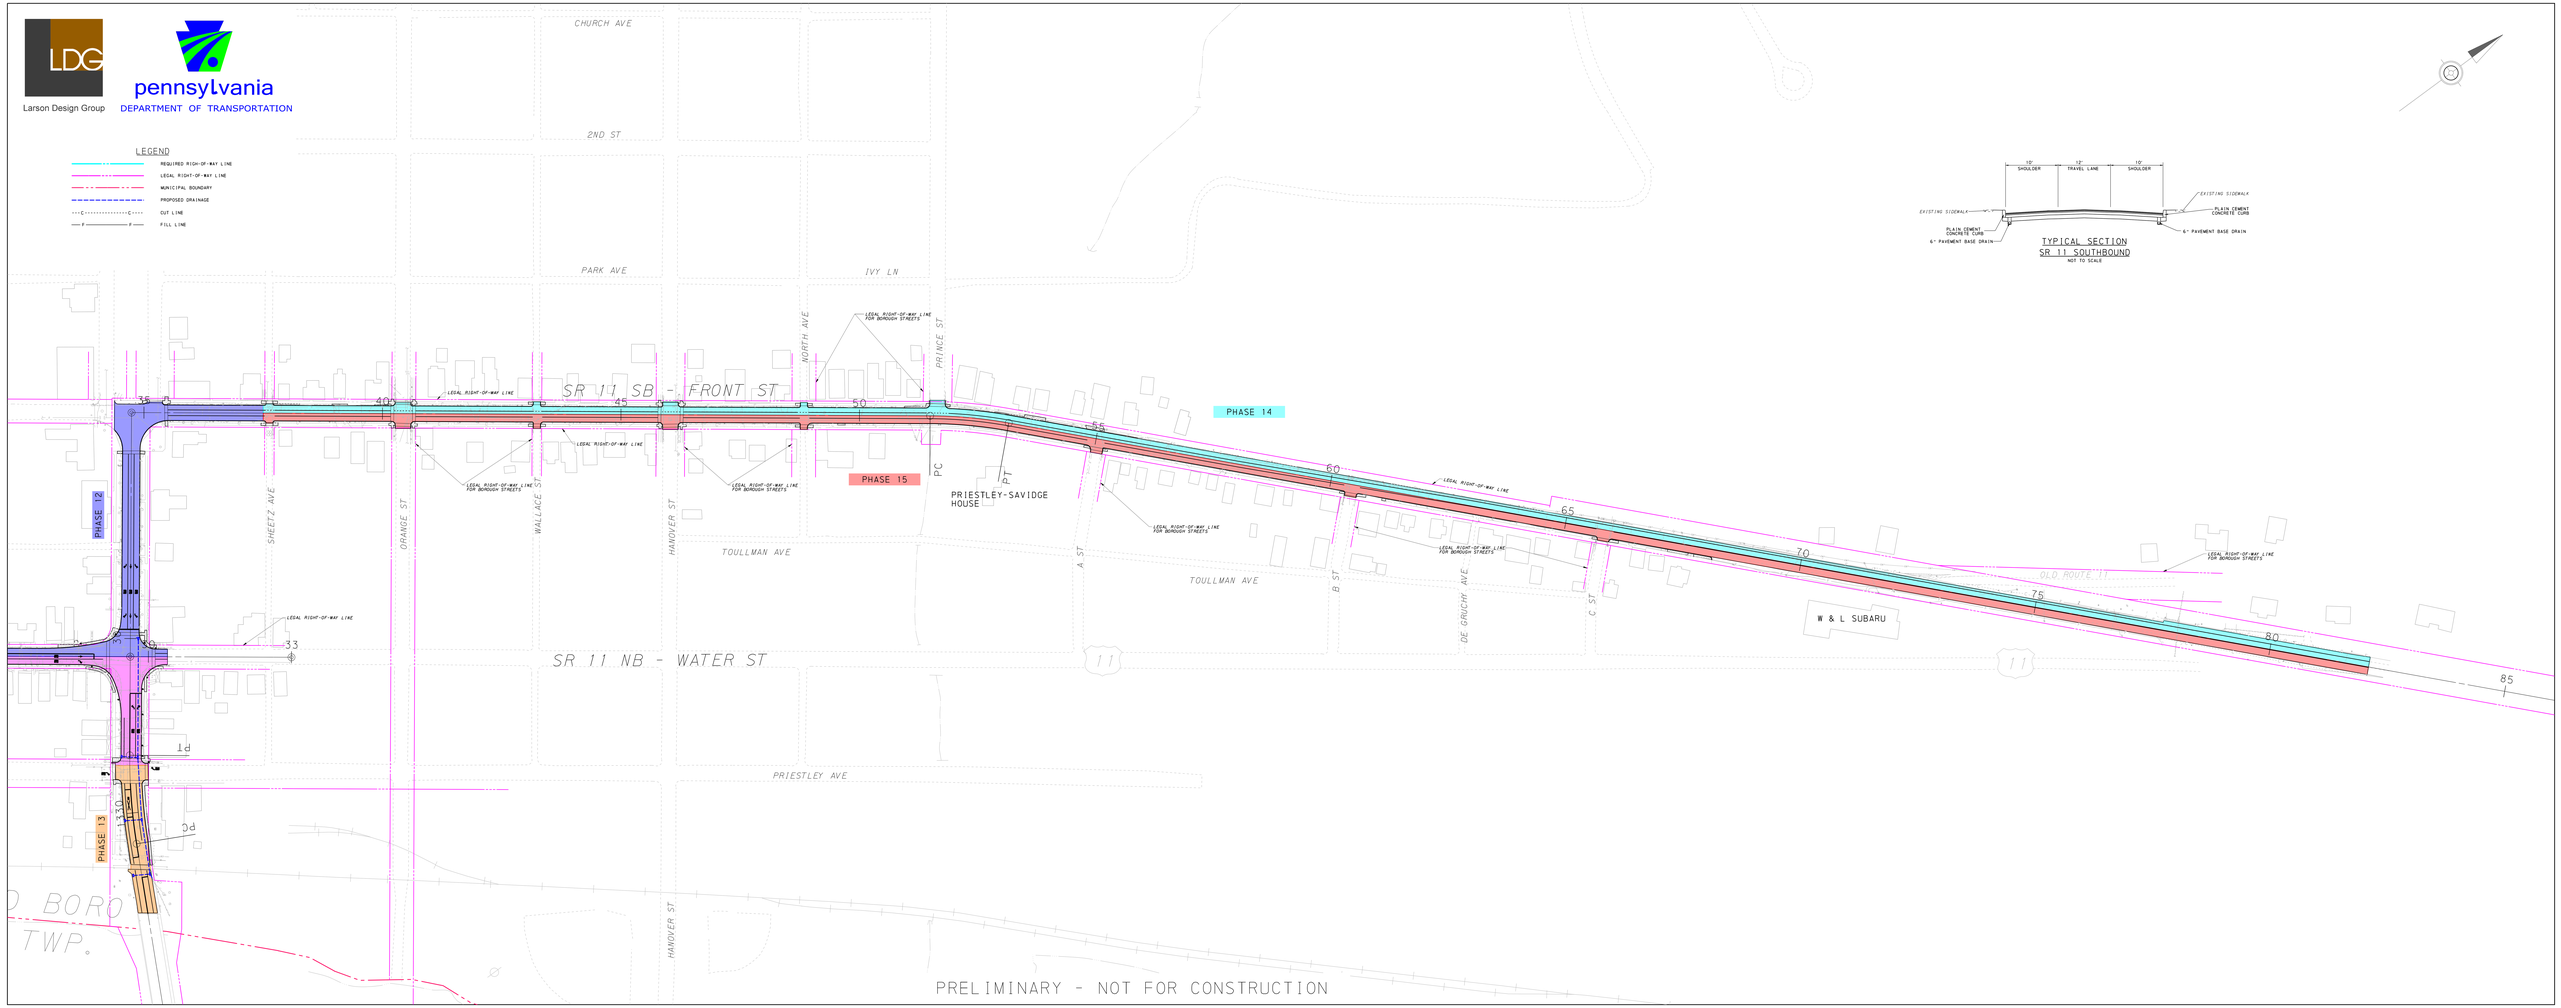

TYPICAL SECTION
SR 11 SOUTHBOUND
NOT TO SCALE

PRELIMINARY - NOT FOR CONSTRUCTION